

APRO


LPT140T提升推拉门


From outside view

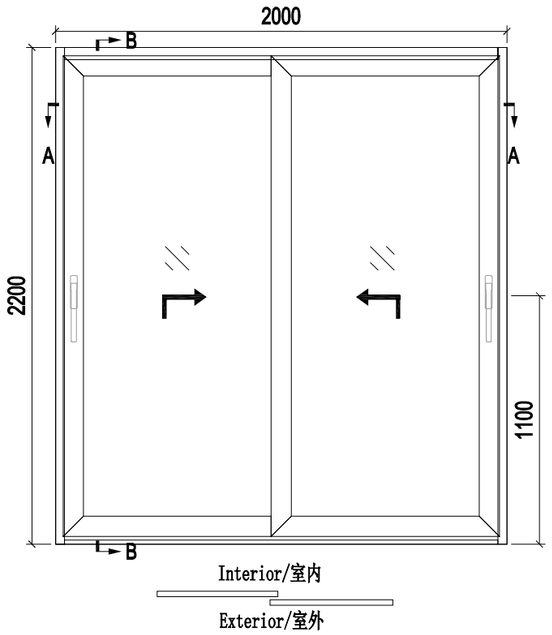

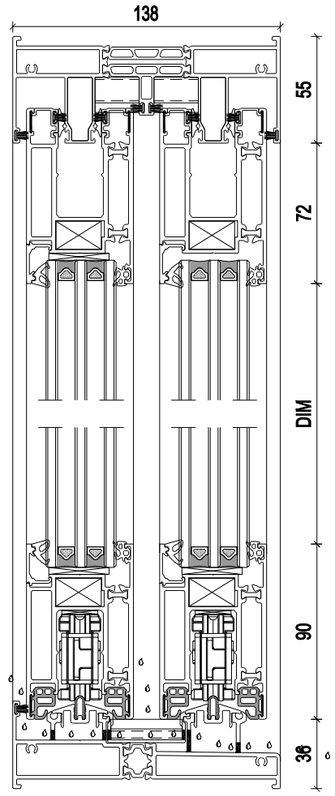

OUTSIDE Section B-B

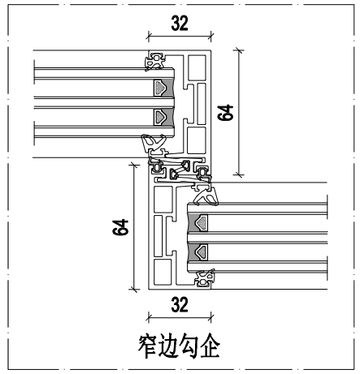

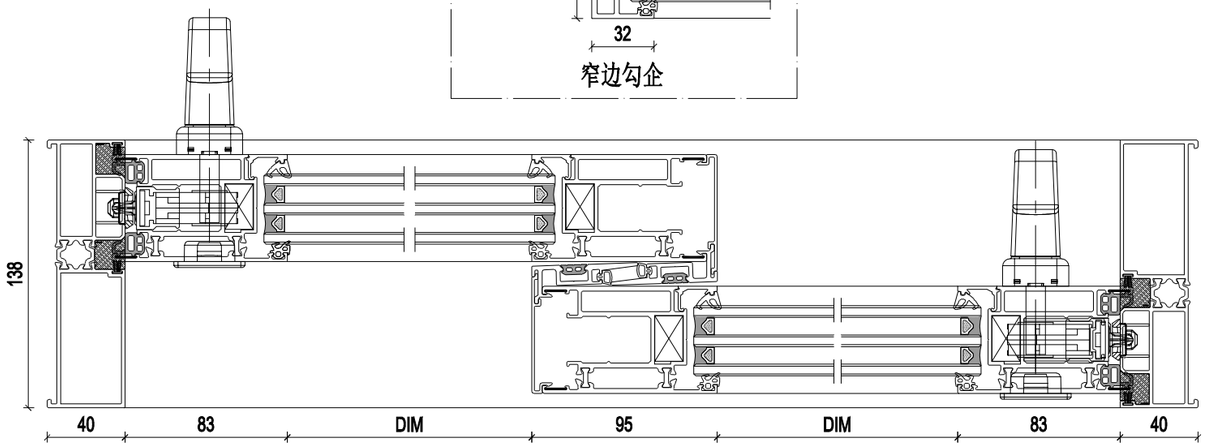

OUTSIDE Section A-A

Client

Architect

Consultant

APRO
Your Trusted Aluminium Professionals
T: +862036929561 F: +862036929561
E: info@gzapro.com M: +8613802962112

Key Plan/Elevation

Rev	DISCRIPTION	DATE
A	Section Drawing	12/01/2025

Signature

Owner

Architect

Consultant

	Name	Signature
Design	LIN	
Check	KAI	
Approve	.	

2026 - 10 - 28

Job.No.

Project

Drawing Title

Drawing No. SD4

Index

Scale 1:3 | Format A3


Rev V1 | Status Section Drawing


Page No. P4

APRO


LPT140T推拉门两轨四扇

From outside view

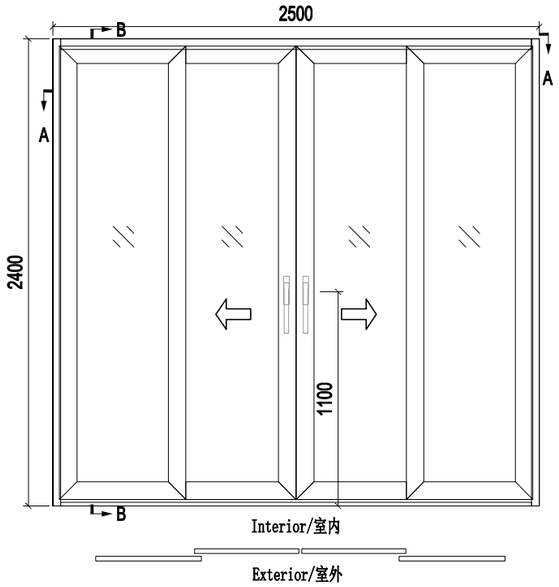

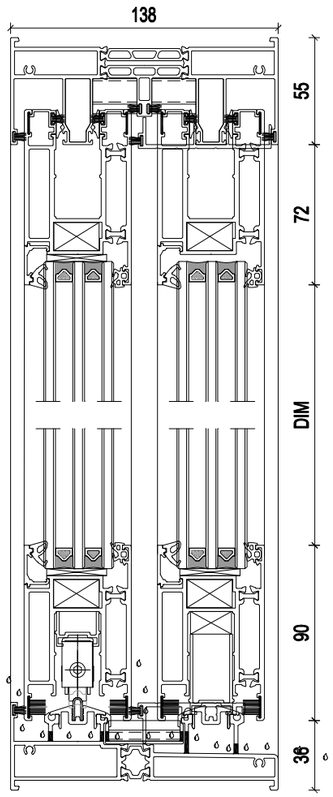

OUTSIDE Section B-B

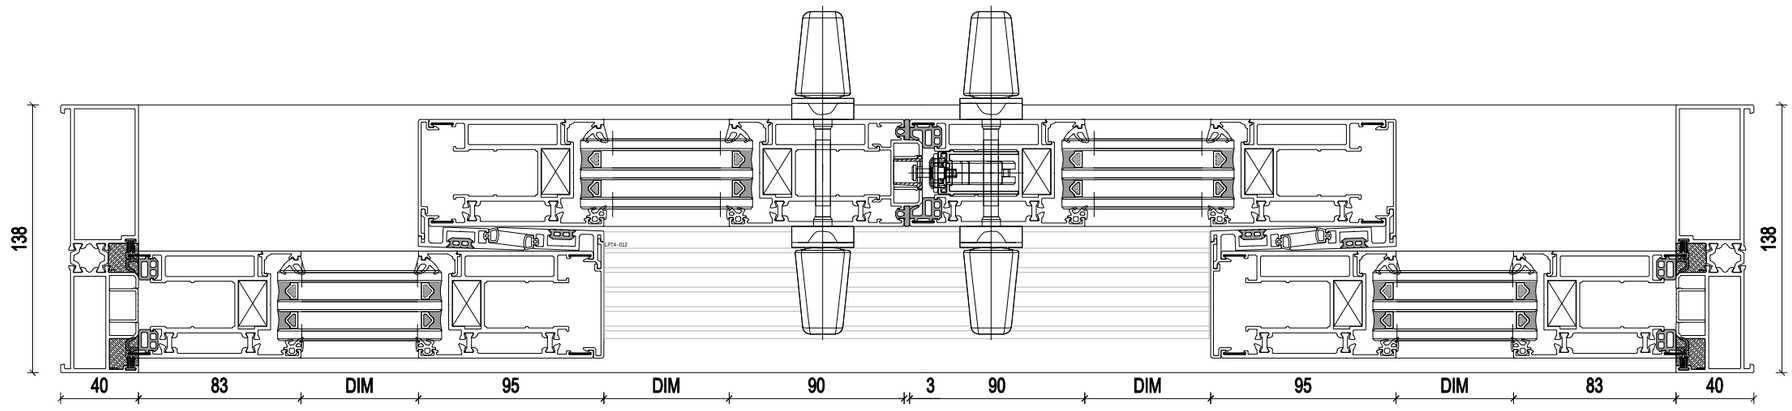

OUTSIDE Section A-A

Client

Architect

Consultant

APRO
Your Trusted Aluminium Professionals
T: +862036929561 F: +862036929561
E: info@gzapro.com M: +8613802962112

Key Plan/Elevation

Rev	DISCRIPTION	DATE
A	Section Drawing	12/01/2025

Signature

Owner

Architect

Consultant

	Name	Signature
Design	LIN	
Check	KAI	
Approve	.	

2026 - 10 - 28

Job.No.

Project

Drawing Title

Drawing No. SD8

Index

Scale 1:3 | Format A3

Rev V1 | Status Section Drawing

Page No. P8